TREE PRESERVATION REPLACEMENT PLAN 06/15/17

TREE LEGEND

- CHARACTER DEFINING TREES TO BE SAVED
- OTHER SIGNIFICANT SPECIMEN TREES TO BE SAVED
- SPECIMEN TREES AT HIGH RISK DUE TO CONSTRUCTION TO BE SAVED IF POSSIBLE

REPLACEMENT PLANT LIST:

2	ACER RUBRUM	RED MAPLE	4" CAL
5	PICEA GLAUCA	WHITE SPRUCE	4" CAL 12-16' HT.
2	QUERCUS BICOLOR	SWAMP WHITE OAK	4" CAL
2	QUERCUS RUBRA	NORTHERN RED OAK	4" CAL

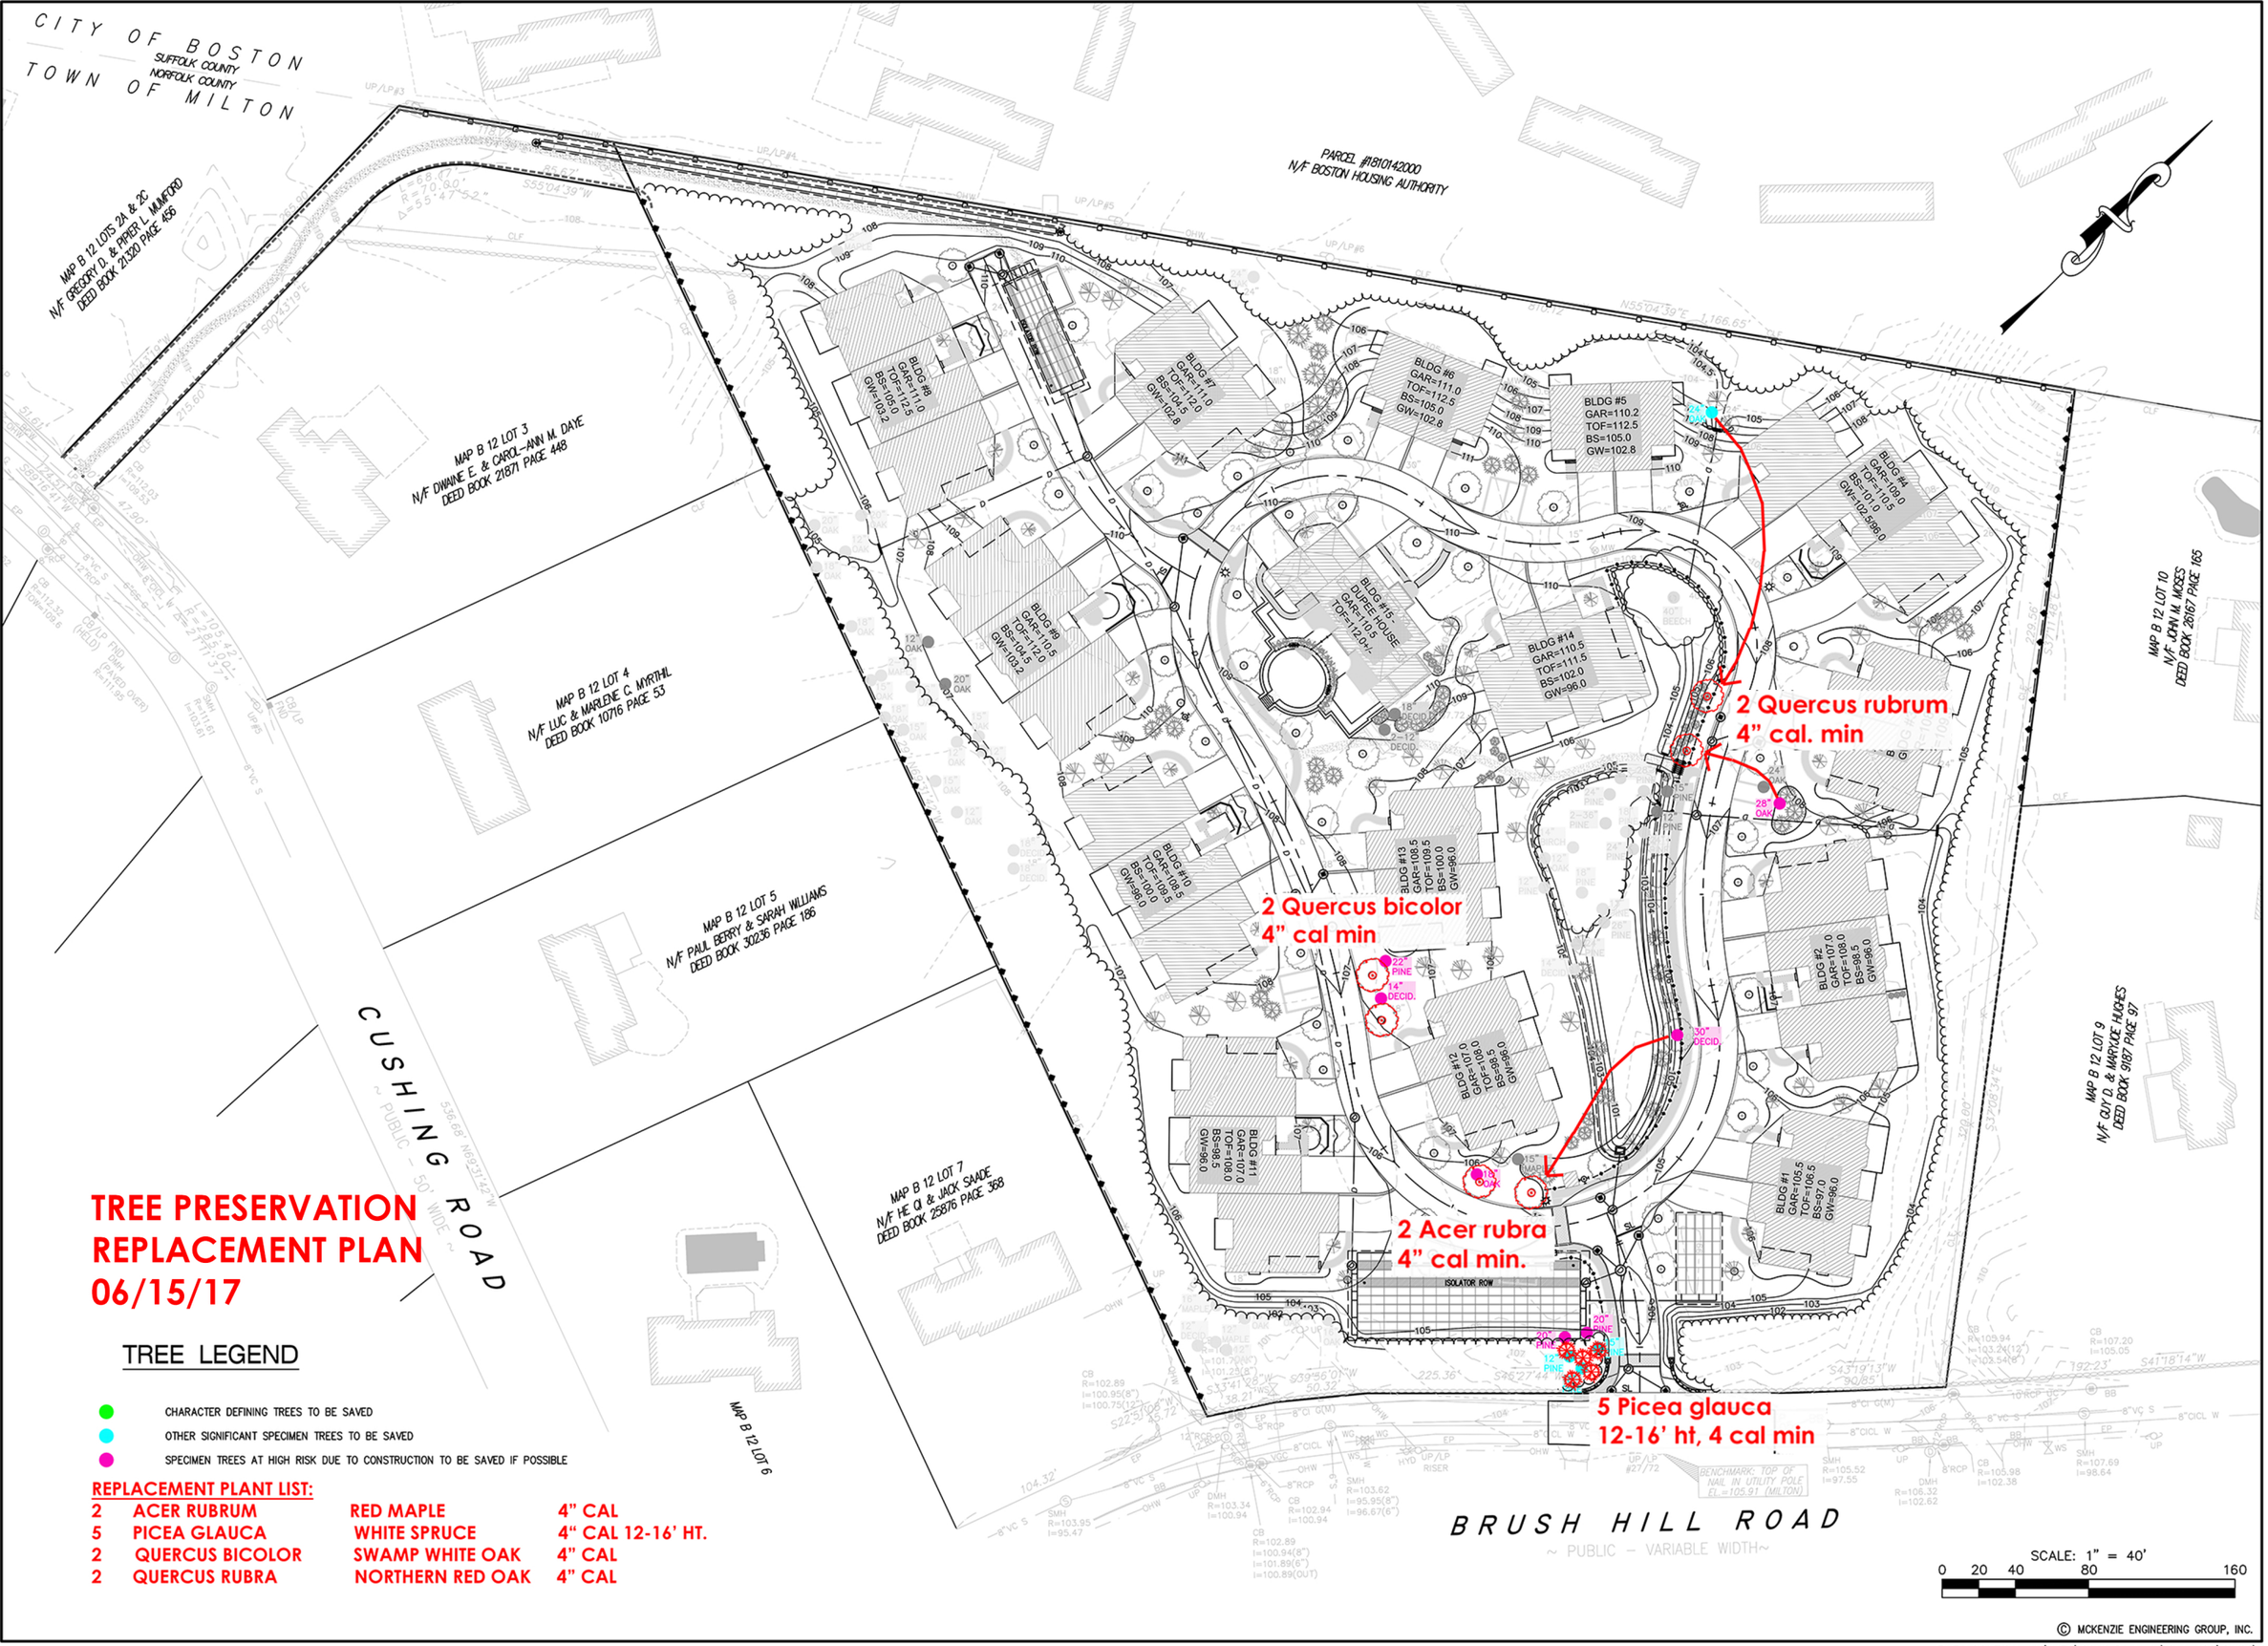

© MCKENZIE ENGINEERING GROUP, INC.

FILE LOCATION: M:\MEG\2014 Projects\214-122\DWGS\214-122Prop.DWG

REV	DATE	DESCRIPTION	BY	APP
-	-	-	-	-

PREPARED BY:
McKenzie Engineering Group, Inc.
PROFESSIONAL CIVIL ENGINEERING AND LAND SURVEYING
150 LONGWATER DRIVE
SUITE 101
NORWELL, MA 02061
PHONE: (781) 792-3900
FACSIMILE: (781) 792-0333

PLANNED UNIT TOWNHOUSE DEVELOPMENT
865 BRUSH HILL ROAD
(ASSESSOR'S MAP B 12, LOTS 8A, 8B & 2B)
MILTON, MASSACHUSETTS

PROFESSIONAL ENGINEER:

PERMIT PLAN SET

OWNER/APPLICANT:
Milton NRC, LLC
20 Mall Road
Suite 220
Burlington, MA 01803

DRAWN BY:	JS
DESIGNED BY:	DWK
CHECKED BY:	DWK
APPROVED BY:	BCM
DATE:	MAY 13, 2015
SCALE:	1"=40'
PROJECT NO.:	214-122

DWG. TITLE: Tree Preservation Plan

DWG. No: 4d