




SECTION CUT 2-2



SECTION CUT 1-1

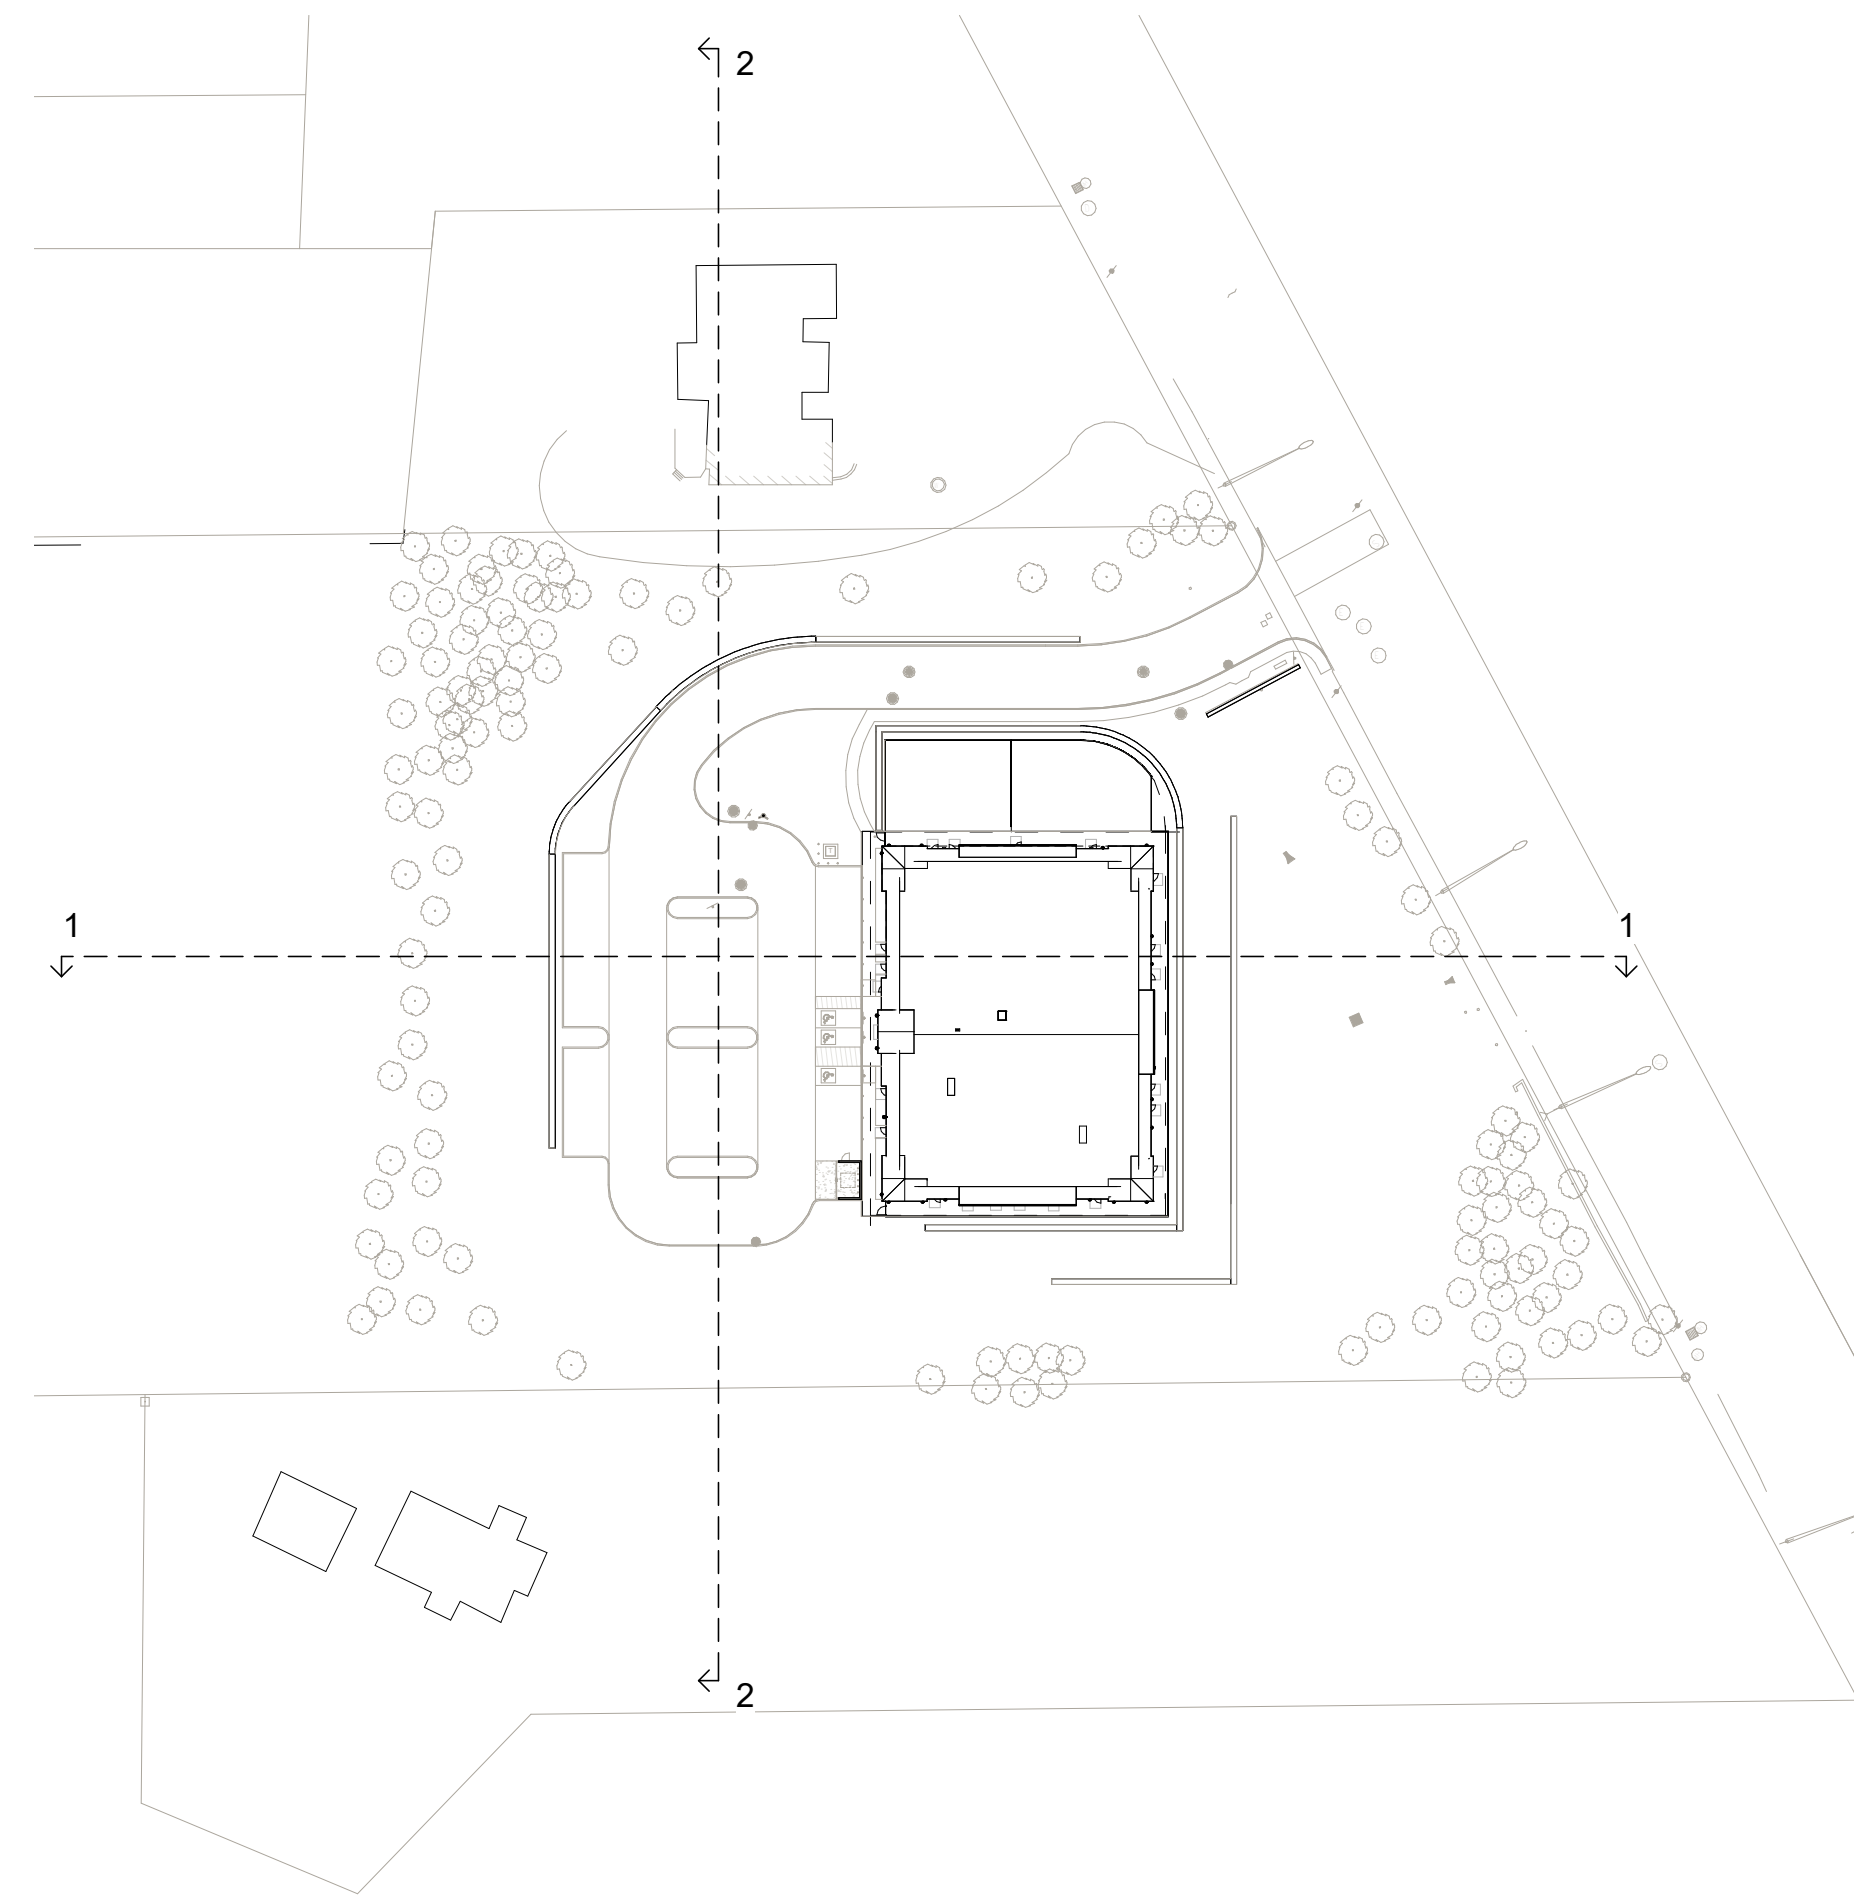

SITE PLAN  
SCALE 1" = 80'-0"





SCHEMATIC ELEVATION - NORTH (MAIN ENTRY)  
SCALE: 1/8" = 1'-0"

|  |   |
|--|---|
|  | ASPHALT SHINGLE ROOF<br>MANUFACTURER: TBD<br>COLOR: CHARCOAL                                                  |
|  | GUTTERS, DOWNSPOUTS & FLASHING<br>MANUFACTURER: TBD<br>COLOR: DARK BRONZE                                     |
|  | FIBER CEMENT TRIM BOARDS<br>MANUFACTURER: JAMES HARDIE<br>COLOR: ARCTIC WHITE<br>TEXTURE: SMOOTH              |
|  | FIBER CEMENT SHINGLE SIDING<br>MANUFACTURER: JAMES HARDIE<br>COLOR: ARCTIC WHITE<br>TEXTURE: SELECT CEDARMILL |
|  | FIBER CEMENT BOARD & BATTEN SIDING<br>MANUFACTURER: JAMES HARDIE<br>COLOR: ARCTIC WHITE<br>TEXTURE: SMOOTH    |
|  | FIBER CEMENT LAP SIDING<br>MANUFACTURER: JAMES HARDIE<br>COLOR: LIGHT MIST<br>TEXTURE: SELECT CEDARMILL       |
|  | WINDOW HEADER TRIM<br>MANUFACTURER: JAMES HARDIE<br>COLOR: KHAKI BROWN<br>TEXTURE: SELECT CEDARMILL           |
|  | FIBER CEMENT SILL<br>MANUFACTURER: JAMES HARDIE<br>COLOR: ARCTIC WHITE                                        |
|  | STONE WATER TABLE<br>MANUFACTURER: ELDORADO STONE<br>COLOR: FALLING SPRING                                    |

FINISH LEGEND - EXTERIOR FINISHES



SCHEMATIC ELEVATION - EAST  
SCALE: 1/8" = 1'-0"



SCHEMATIC ELEVATION - SOUTH  
SCALE: 1/8" = 1'-0"



SCHEMATIC ELEVATION - WEST  
SCALE: 1/8" = 1'-0"







| ENROLLMENT CAPACITY |          |               |               |                 |                 |
|---------------------|----------|---------------|---------------|-----------------|-----------------|
| NAME                | NET AREA | REQ'D / CHILD | CALC ENROLLED | ACTUAL ENROLLED | ADD'L SF BUFFER |
| INFANT #1           | 393 SF   | 35 SF         | 11            | 7               | 148.32          |
| INFANT #2           | 394 SF   | 35 SF         | 11            | 7               | 148.81          |
| INFANT #3           | 433 SF   | 35 SF         | 12            | 7               | 187.53          |
| TODDLER #1          | 363 SF   | 35 SF         | 10            | 9               | 48.31           |
| TODDLER #2          | 363 SF   | 35 SF         | 10            | 9               | 48.38           |
| TODDLER #3          | 498 SF   | 35 SF         | 14            | 9               | 183.22          |
| 2 YEAR OLD #1       | 351 SF   | 35 SF         | 10            | 9               | 35.62           |
| 2 YEAR OLD #2       | 350 SF   | 35 SF         | 9             | 9               | 34.55           |
| 2 YEAR OLD #3       | 350 SF   | 35 SF         | 9             | 9               | 34.91           |
| 3 YEAR OLD #1       | 723 SF   | 35 SF         | 20            | 20              | 23.25           |
| 3 YEAR OLD #2       | 722 SF   | 35 SF         | 20            | 20              | 21.90           |
| 4 YEAR OLD #1       | 721 SF   | 35 SF         | 20            | 20              | 20.76           |
| PRE-K #1            | 719 SF   | 35 SF         | 20            | 20              | 19.18           |
| PRE-K #2            | 719 SF   | 35 SF         | 20            | 20              | 18.60           |
| PRE-K #3            | 719 SF   | 35 SF         | 20            | 20              | 19.32           |
| TOTAL               |          |               |               | 195             |                 |

- OCCUPANCY LEGEND
- 0 INFANT (DAYCARE) - 35 SF NET
  - 1 TODDLER (DAYCARE) - 35 SF NET
  - 2 YEAR OLD (DAYCARE) - 35 SF NET
  - 3 YEAR OLD (DAYCARE) - 35 SF NET
  - 4 YEAR OLD (DAYCARE) - 35 SF NET
  - 5 PRE-K (DAYCARE) - 35 SF NET
  - ASSEMBLY - 15 SF NET
  - BUSINESS - 150 SF GROSS
  - KITCHEN - 200 SF GROSS
  - STORAGE/MECH - 300 SF GROSS

